


- FIRE DEPT. REQUIREMENTS:**
1. PRIOR TO START OF CONSTRUCTION, POST STREET ADDRESS VISIBLE FROM STREET.
 2. MAINTAIN 30' CLEARANCE OF NONORNAMENTAL COMBUSTABLE VEGETATION, AROUND ALL STRUCTURES.
 3. SEE ELECTRICAL PLANS FOR REQUIRED SMOKE DETECTORS.
 4. ROOFING SHALL BE CLASS 'A' CONCRETE TILE.

- FIRE SPRINKLER NOTES:**
1. FIRE SPRINKLER SYSTEM SHALL CONFORM TO ALL REQUIREMENTS OF NFPA 13D.
 2. THIS IS A WET SYSTEM.
 3. PIPING SHALL BE CPVC "BLAZEMASTER".

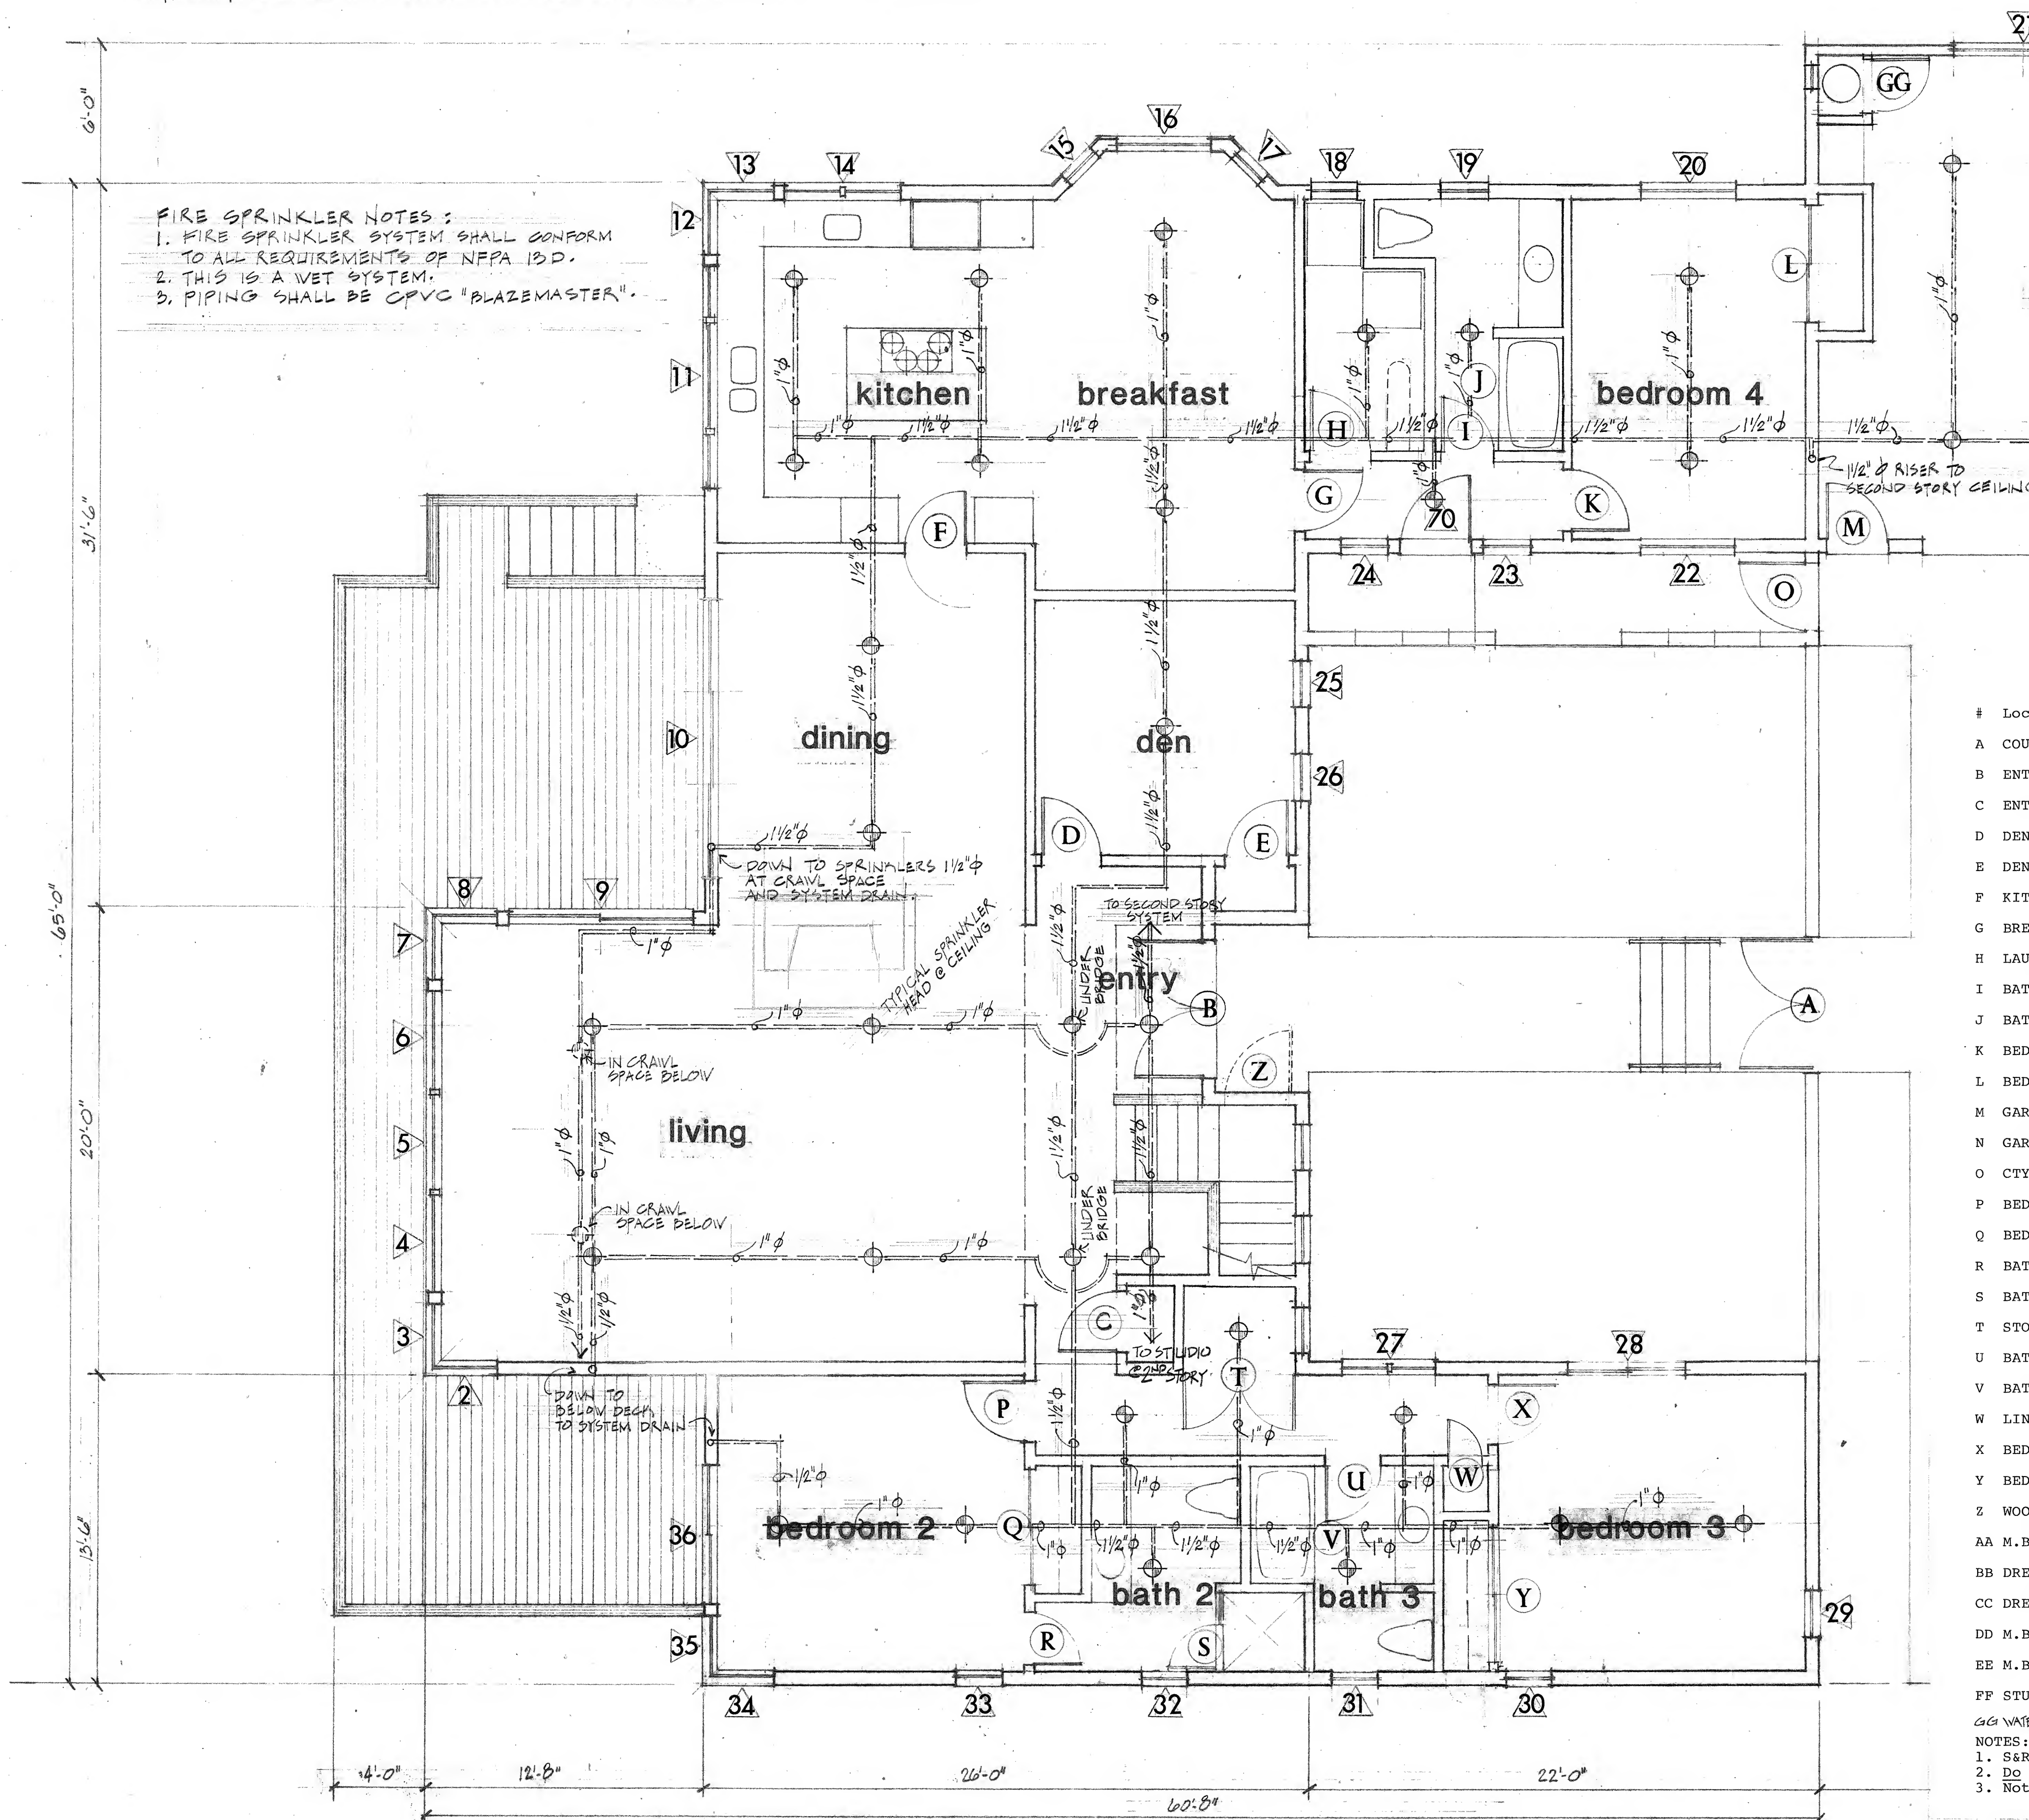

Loc
A COU
B ENT
C ENT
D DEN
E DEN
F KIT
G BRE
H LAU
I BAT
J BAT
K BED
L BED
M GAR
N GAR
O CTY
P BED
Q BED
R BAT
S BAT
T STO
U BAT
V BAT
W LIN
X BED
Y BED
Z WOO
AA M.B
BB DRE
CC DRE
DD M.B
EE M.B
FF STU
GG WAT
NOTES:
1. S&R
2. DO
3. NOT

FIRE SPRINKLER LAYOUT &

FIRST FLOOR PLAN

2606 SF LIVING FIRST FLOOR, 515 SF GARAGE

WINDOW & DOOR PLAN